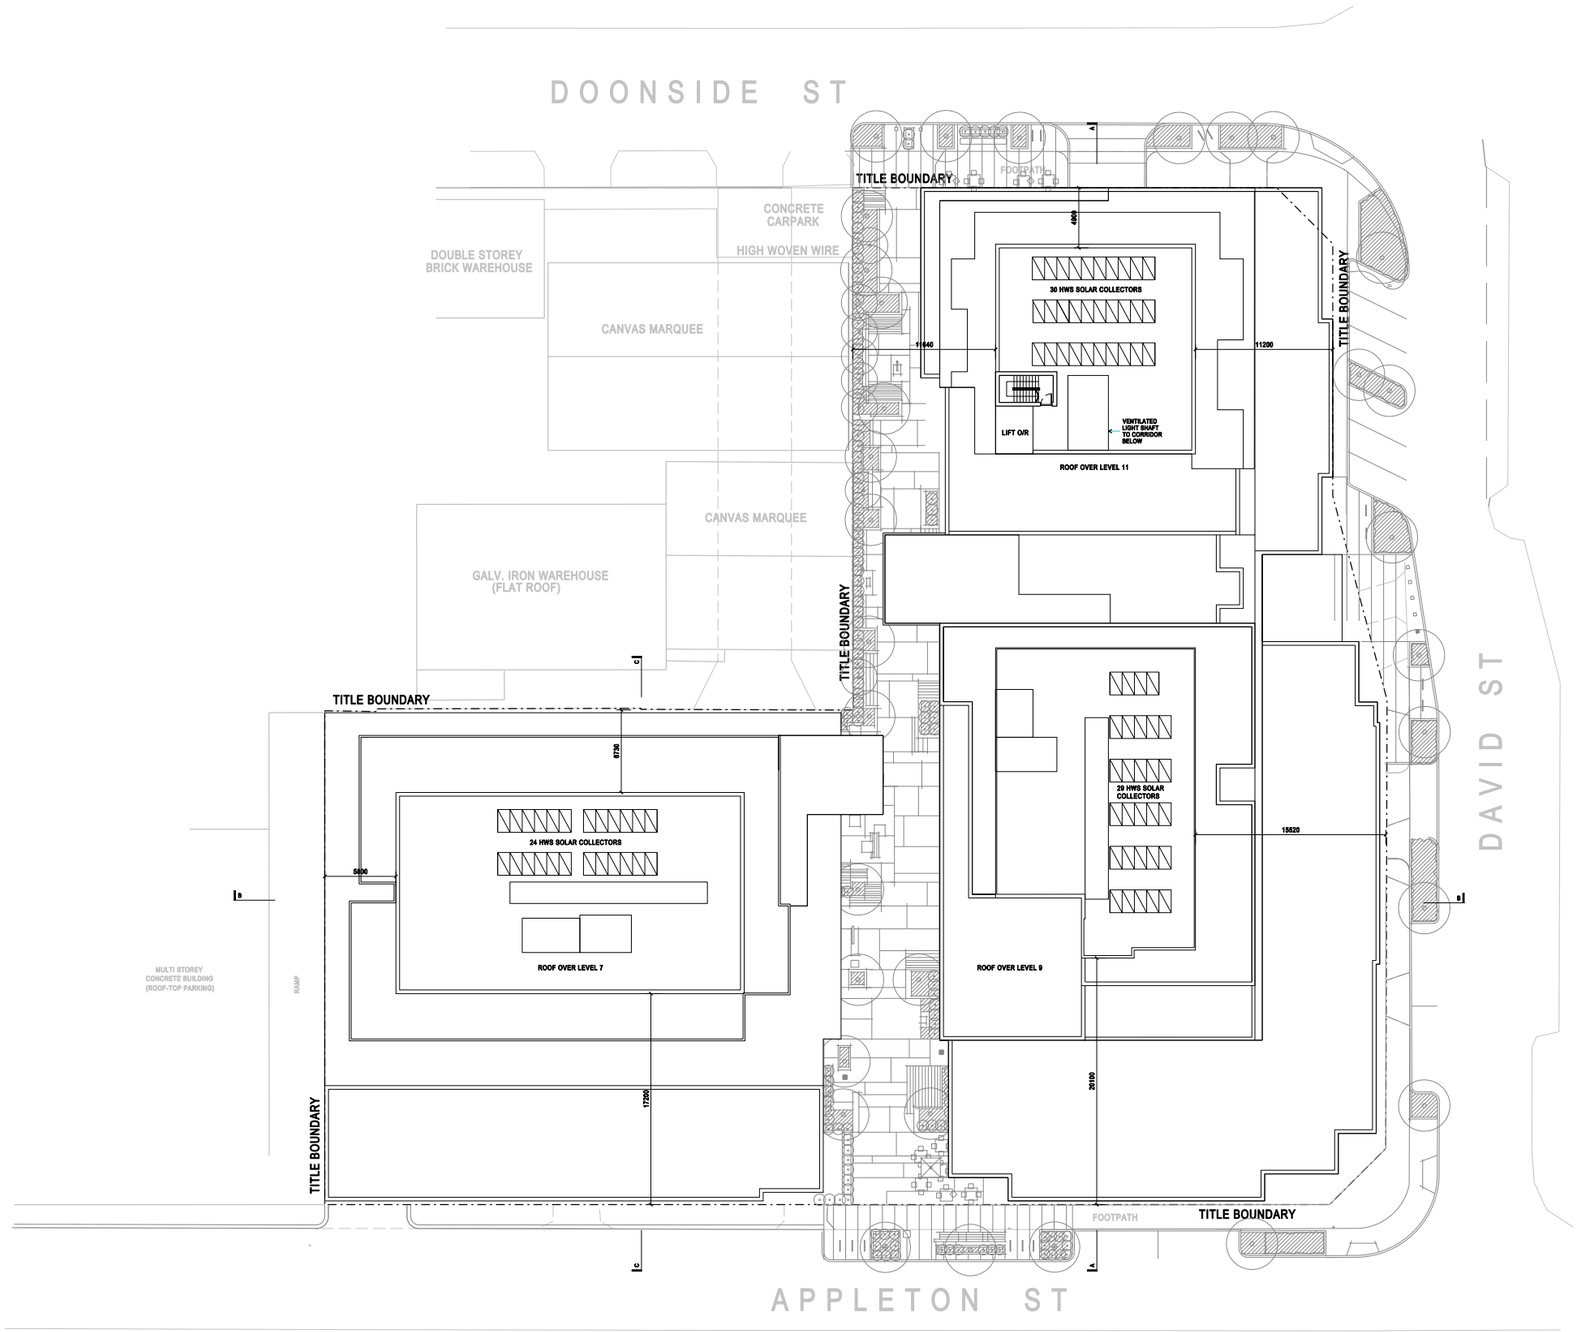

Rothe Lowman Property Pty Ltd retain all common law, statutory law and other rights including copyright and intellectual property rights in respect of this document.

The recipient indemnifies Rothe Lowman Property Pty Ltd against all claims resulting from use of this document for any purpose other than its intended use, unauthorized changes or reuse of the document on other projects without the permission of Rothe Lowman Property Pty Ltd.

Under no circumstance shall transfer of this document be deemed a sale or constitute a transfer of the license to use this document.

REVISIONS

No	Date	Description	By
-	15.08.11	ISSUED FOR TOWN PLANNING APPROVAL	RL

N

PROJECT TITLE
RESIDENTIAL DEVELOPMENT
36-44 DOONSIDE STREET
RICHMOND

DRAWING TITLE
ROOF PLAN

SCALE: @ A3	PROJECT No:
1:500	211129
DATE:	DRAWN BY:
JULY 2011	DT
DWG No:	REV
TP1-14	/-

153 STURT STREET SOUTHBANK
VIC 3006 AUSTRALIA
T 61 3 9268 6800
F 61 3 9268 6888
info@rothelowman.com.au
www.rothelowman.com.au
ACN 005 783 997
© copyright

ROTHE LOWMAN