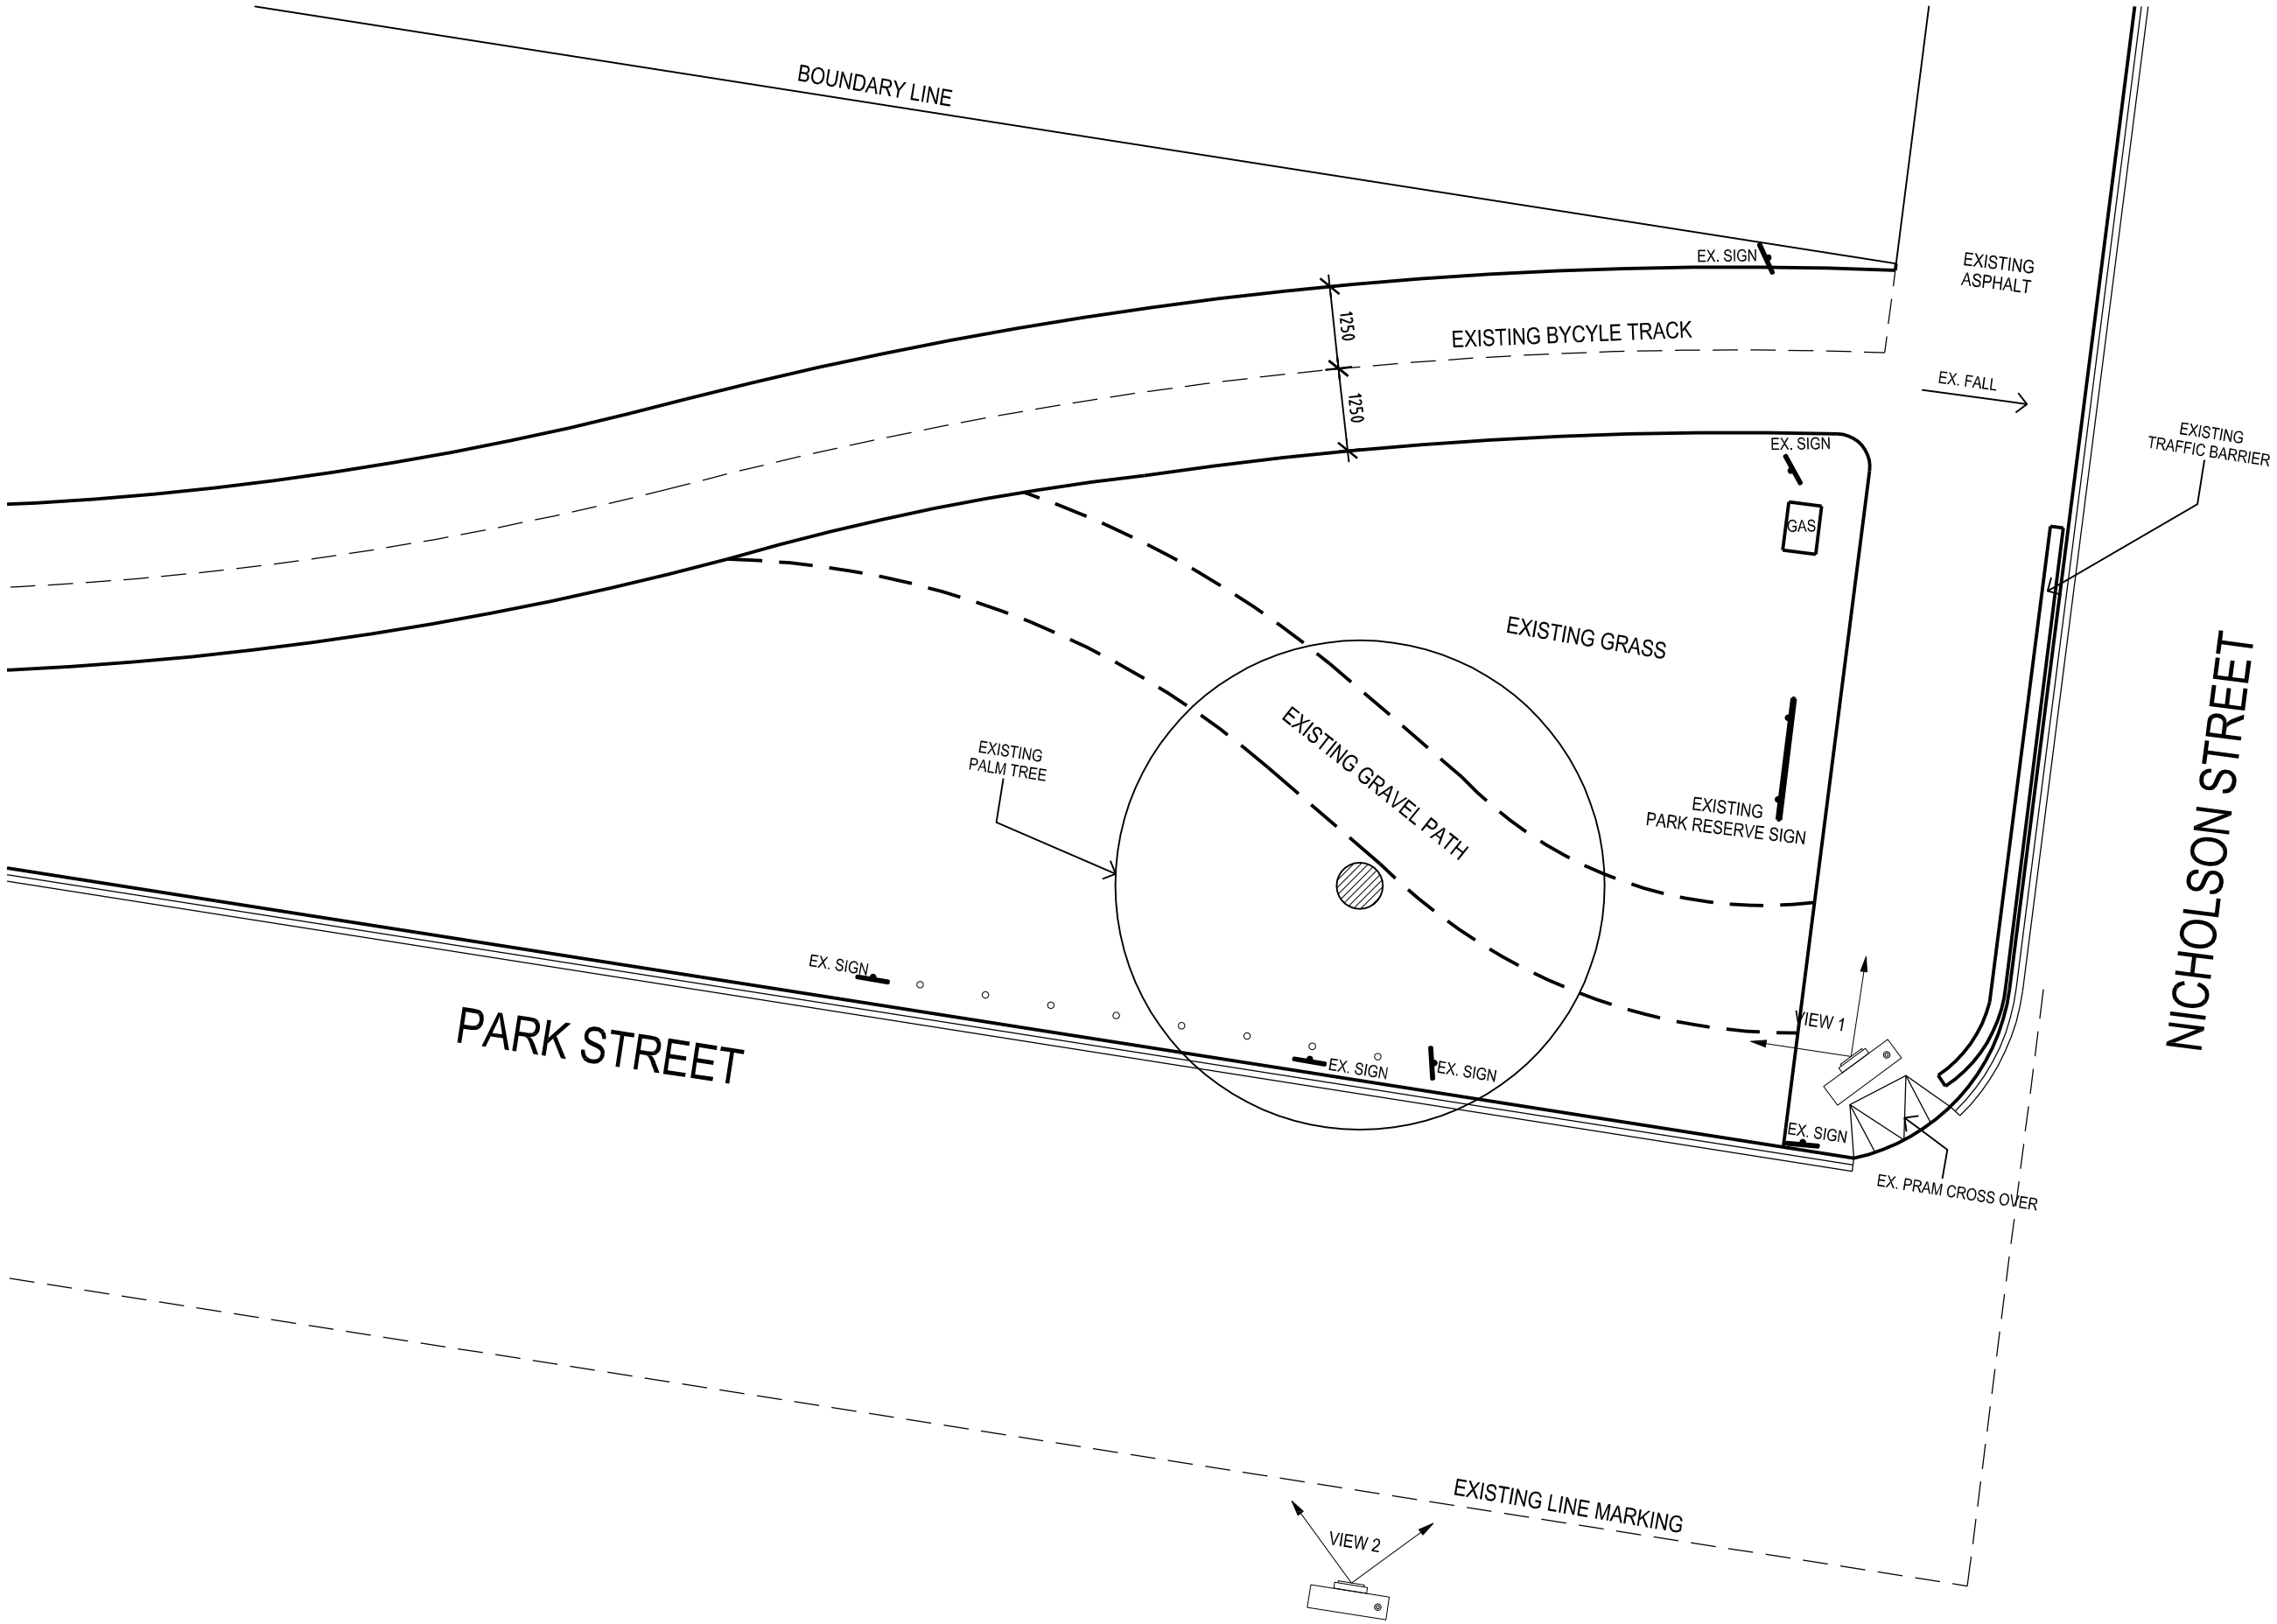

north

client: CITY OF YARRA

project: PUBLIC AMENITIES CORNER OF PARK ST & NICHOLSON ST

dwg title: EXISTING CONDITIONS PLAN

NO	DATE	BY	REVISION
A	28/10/08	HC	EXISTING CONDITIONS

baldassocortese
> architecture > project management > interior design
abn 71 445 953 215
acn 006 779 728
T 03 9417 7555
F 03 9417 3500
w www.bcarch.net
level 1/103 oxford st
collingwood
victoria 3066

scale: 1:100
date: 28/10/08
drawn: HC
cad file:
chkd: DS
date: 28/10/08

proj no: 20081110
drg no: EX01
rev: A