LATMS 10 - Gold Precinct - Recommended Traffic Management Plan

TraffixGroup
Traffic Engineers and Transport Planners

LEGEND

- S/G STOP/GIVE WAY CONTROL
- KERB EXTENSION
- TRAFFIC ISLAND
- ONE WAY STREET
- T TRAFFIC SIGNALS
- P PEDESTRIAN SIGNALS
- Z ZEBRA CROSSING
- ROAD HUMP/ RAISED INTERSECTION
- BICYCLE LANE
- THRESHOLD
- ROUNDABOUT
- STAGE 1
- STAGE 2
- STAGE 3 (subject to Stage 2 review)

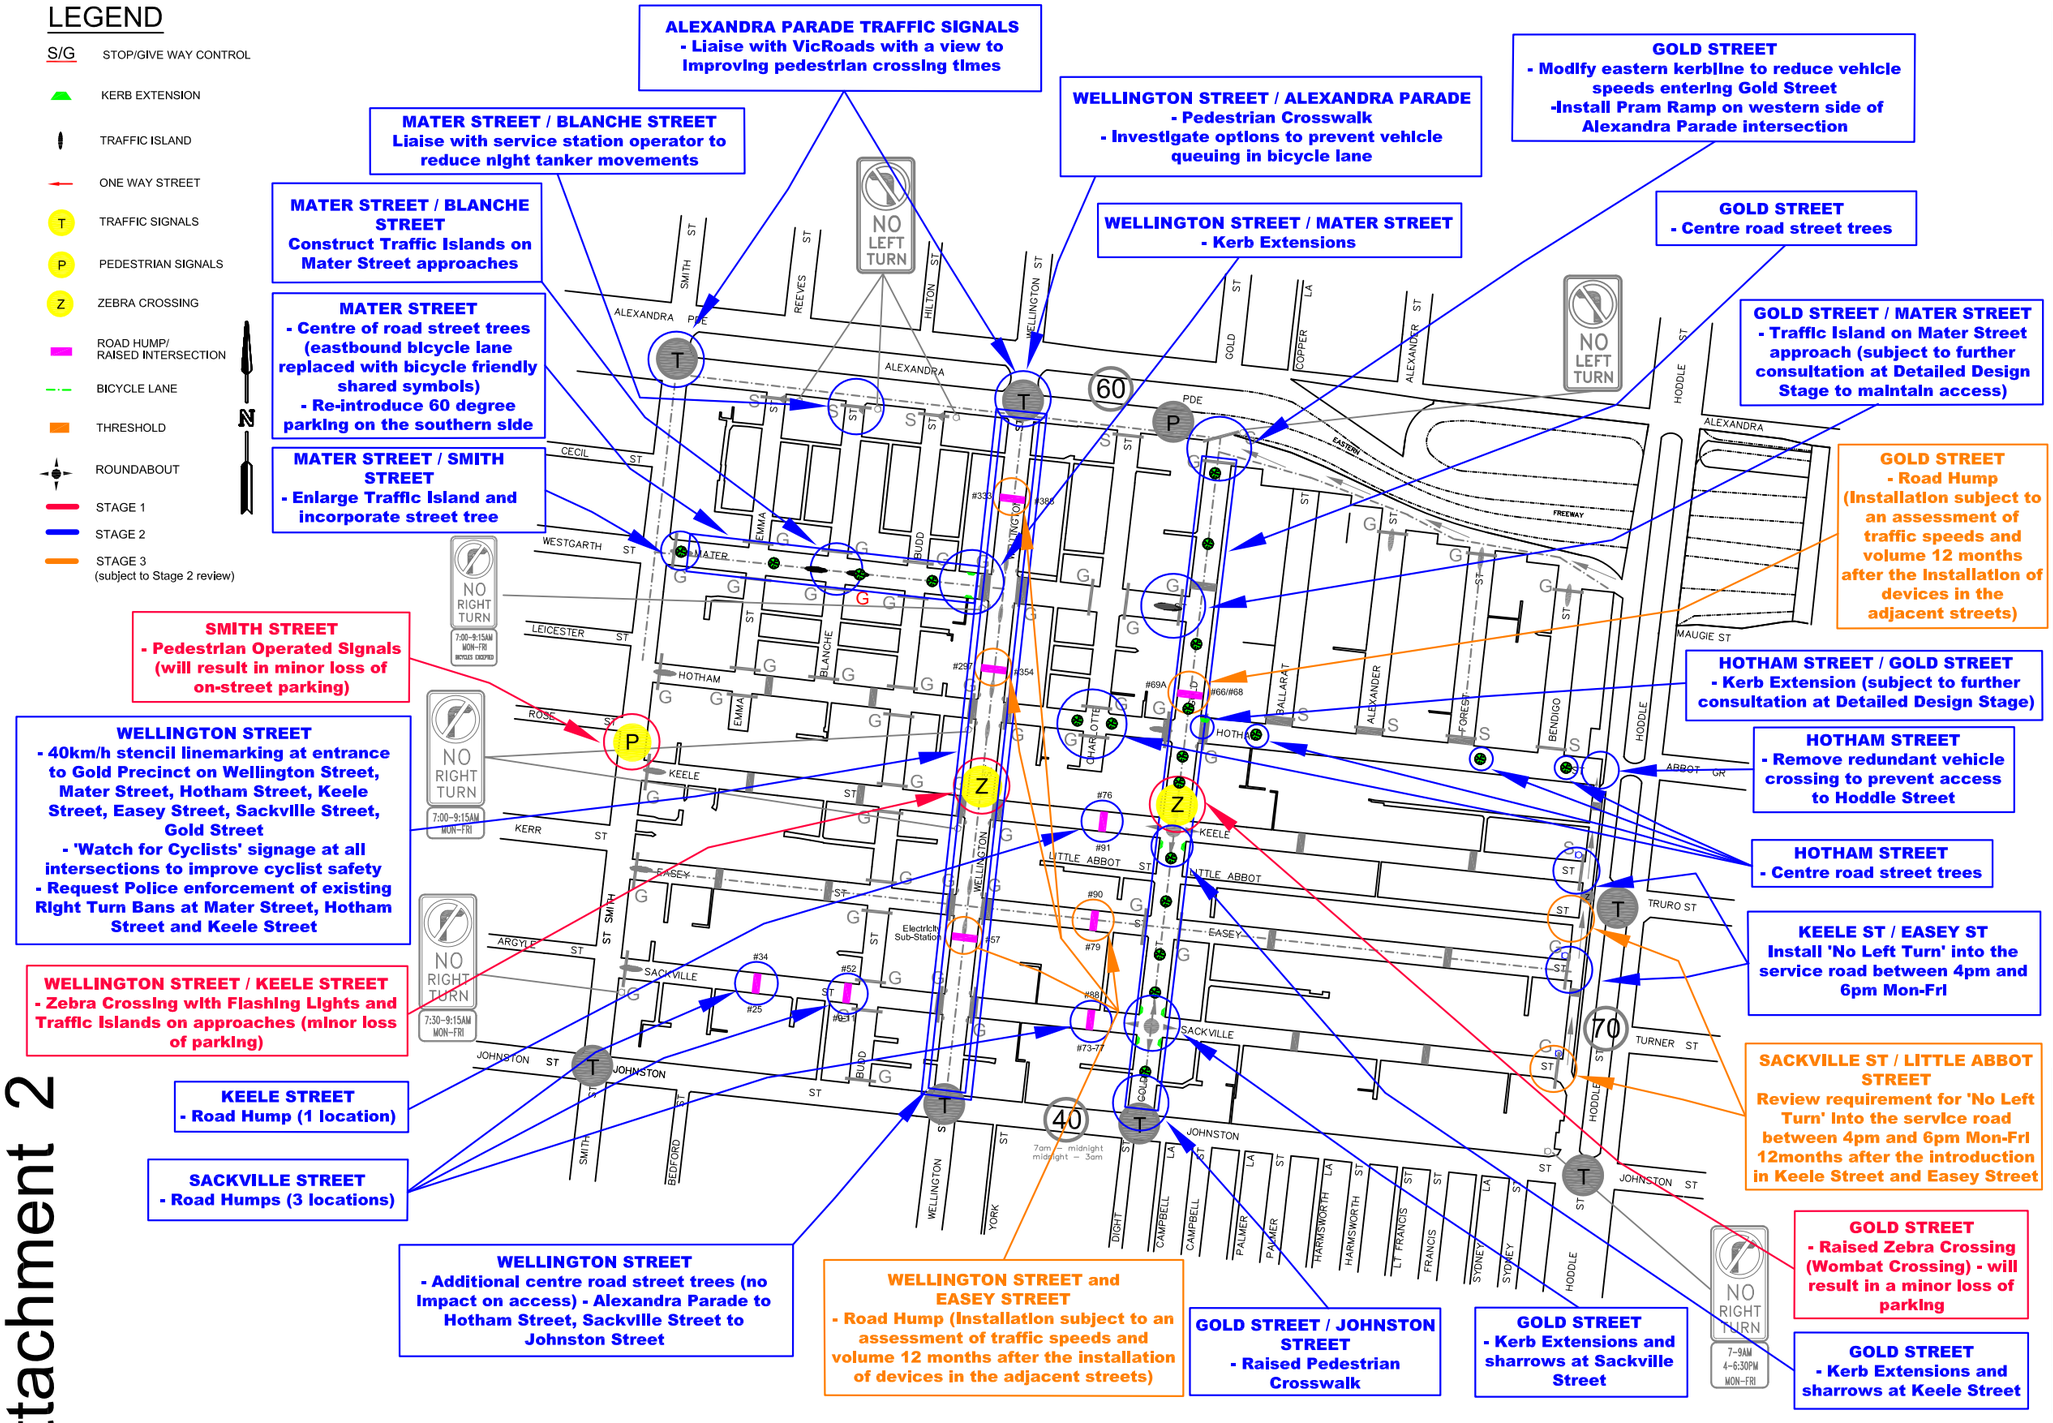

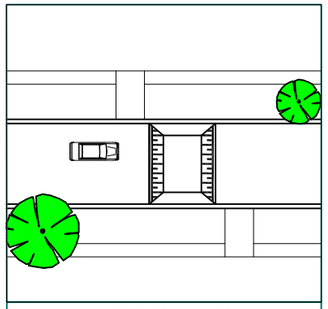
ROAD HUMP

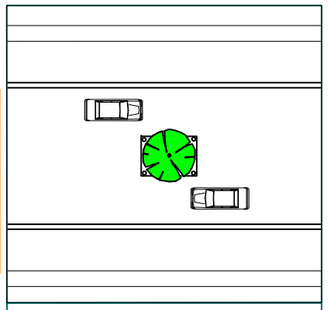
STREET TREE

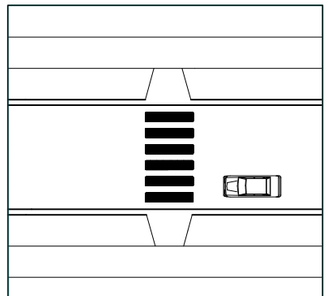
ZEBRA CROSSING

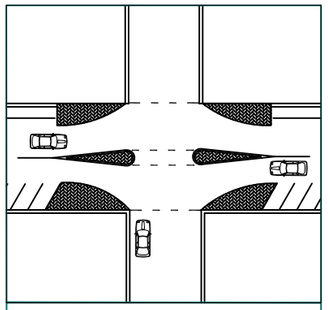
BLANCHE STREET / MATER STREET

Attachment 2